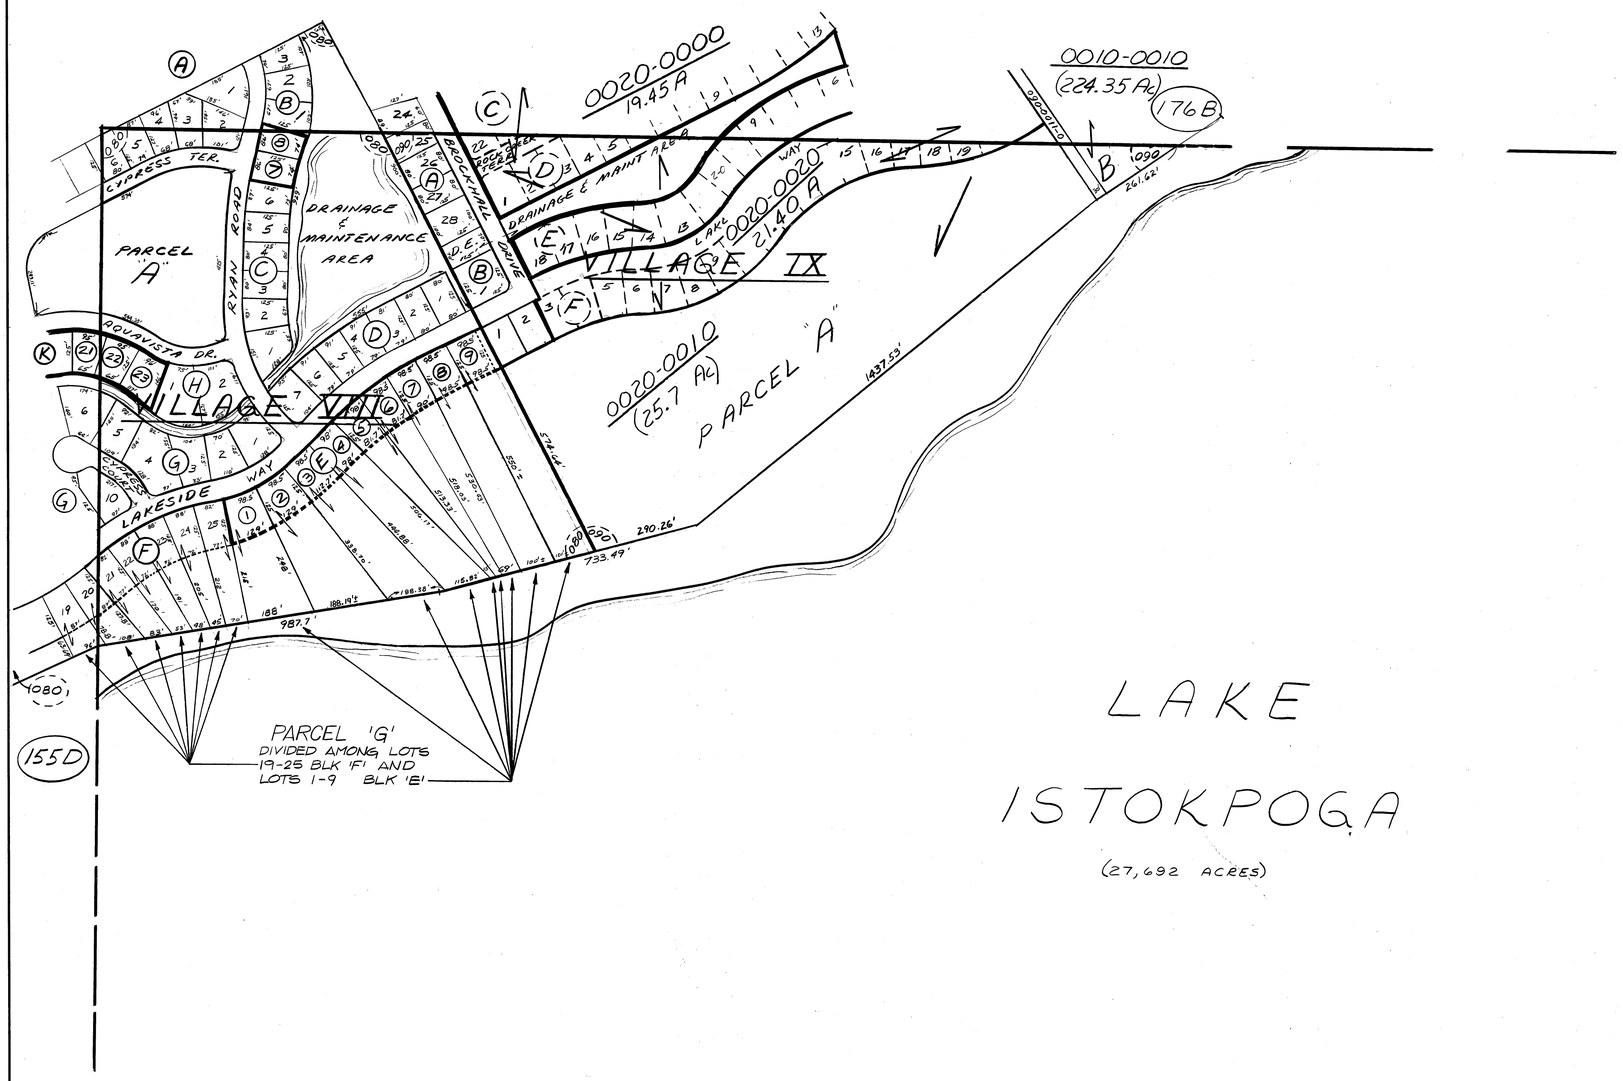

LAKE

ISTOKPOGA

(27,692 ACRES)

SUBDIVISIONS

SUB No	NAME	PB-PG
080	SPRING LAKE VILL. VIII VILLAGE VIII LOT NUMBERS IN CIRCLES (10) INDICATE REPLAT PER PB 15-PG 25	11-8
090*	SPRING LAKE VILL. IX 15-35-30	11-9

* LOTS AND ROADS SHOWN IN VILLAGE IX AS DASHED ARE VACATED PER OR 968 PG 182.

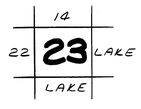

200' 0 200' 600'
100' 400' 800'
SCALE IN FEET

NOTE: INFORMATION SHOWN HEREON WAS COMPILED FROM THE BEST AVAILABLE SOURCES AND IS NOT INTENDED FOR USE IN SURVEYS OR OTHER TRANSFERS OF ANY TYPE.

HIGHLANDS COUNTY FLORIDA	JAC DRAWN	REVISIONS DESCRIPTION	DATE
	CHECKED		
SECTION 23	1-5-83 DATE		
TWP. 35 S RGE. 30 E	1" = 200' SCALE	MAP NO. 176	C

BRUNING 44-141 54111